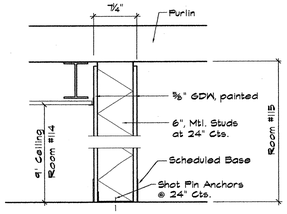

Partition Type "P-1"
1" = 1'-0"

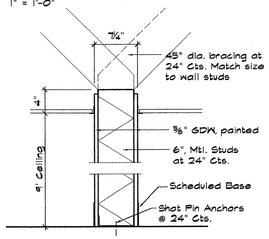

Partition Type "P-2"
1" = 1'-0"

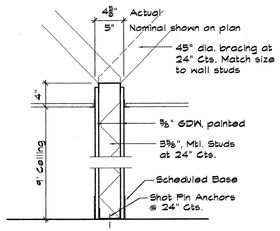

Partition Type "P-3"
1" = 1'-0"

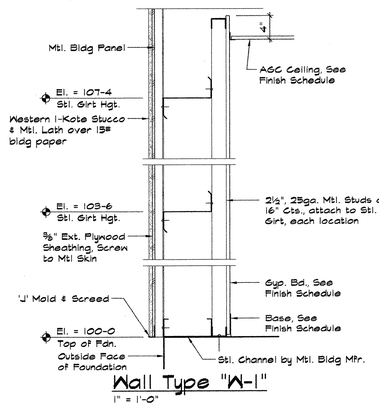

Wall Type "W-1"
1" = 1'-0"

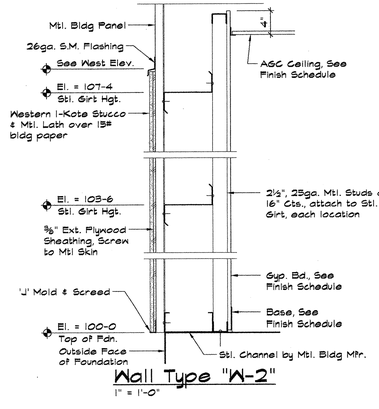

Wall Type "W-2"
1" = 1'-0"

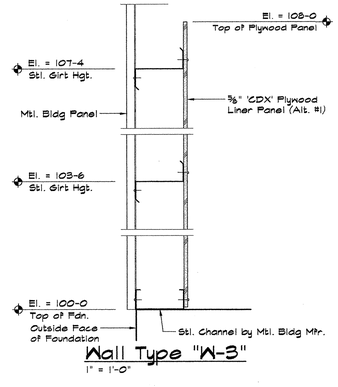

Wall Type "W-3"
1" = 1'-0"

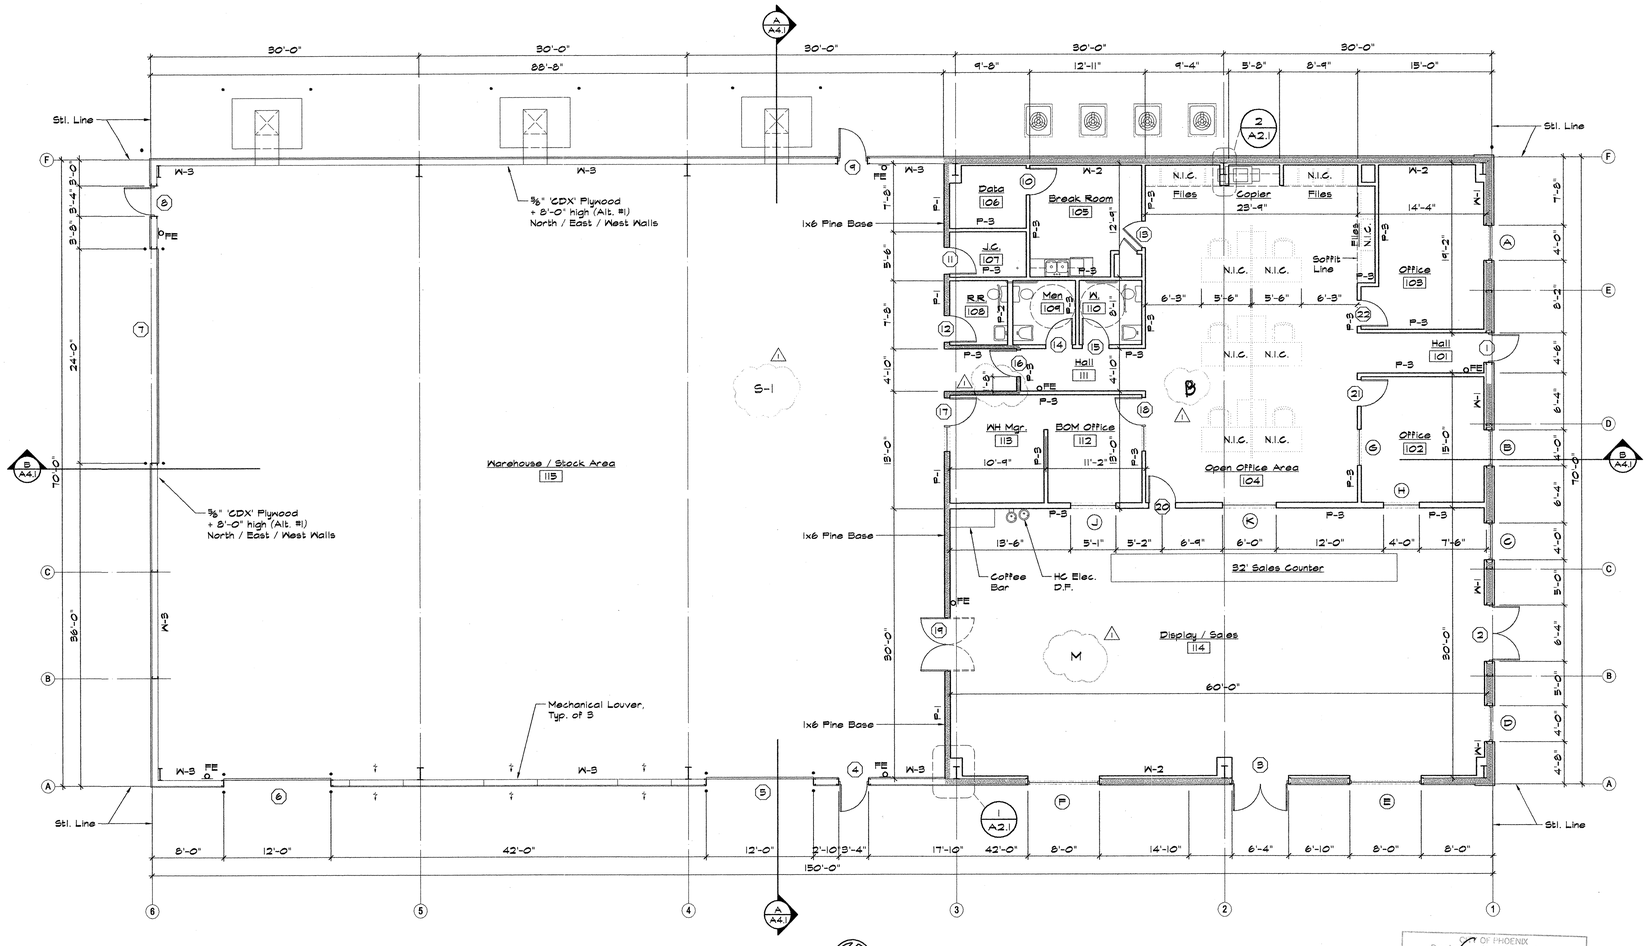

Floor Plan
North
⅛" = 1'-0"

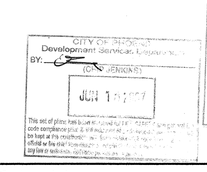

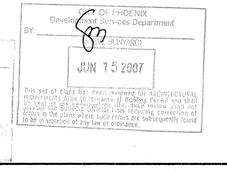

Room Finish Schedule

Room No.	ROOM NAME	FLOOR Mat.	FLOOR Fin.	BASE Mat.	BASE Fin.	WALLS North Mat.	WALLS North Fin.	WALLS East Mat.	WALLS East Fin.	WALLS South Mat.	WALLS South Fin.	WALLS West Mat.	WALLS West Fin.	Ceiling Mat.	Ceiling Ht.	Ceiling Fin.	REMARKS
101	Hall	Conc.	Cpt	Cpt	-	DW-1	P	DW-1	P	DW-1	P	DW-1	P	AGC	109-0	F	-
102	Office	Conc.	Cpt	Cpt	-	DW-1	P	DW-1	P	DW-1	P	DW-1	P	AGC	109-0	F	-
103	Office	Conc.	Cpt	Cpt	-	DW-1	P	DW-1	P	DW-1	P	DW-1	P	AGC	109-0	F	-
104	Open Office	Conc.	VCT	VB	-	DW-1	P	DW-1	P	DW-1	P	DW-1	P	AGC	109-0	F	-
105	Break Room	Conc.	VCT	VB	-	DW-1	P	DW-1	P	DW-1	P	DW-1	P	AGC	109-0	F	-
106	Data Room	Conc.	VCT	VB	-	DW-1	P	DW-1	P	DW-1	P	DW-1	P	AGC	109-0	F	-
107	Janitor's Closet	Conc.	VCT	VB	-	DW-1	P	DW-1	P	DW-1	P	DW-1	P	AGC	109-0	F	-
108	Restroom	Conc.	SV	SV	-	DW-2	P-2 / FRP	DW-2	P-2 / FRP	DW-2	P-2 / FRP	DW-2	P-2 / FRP	DW-1	109-0	P-2	FRP up to 4'-0" A.F.
109	Mens Restroom	Conc.	SV	6" SV	-	DW-2	P-2 / FRP	DW-2	P-2 / FRP	DW-2	P-2	DW-2	P-2 / FRP	DW-1	109-0	P-2	FRP up to 4'-0" A.F.
110	Womens Restroom	Conc.	SV	6" SV	-	DW-2	P-2	DW-2	P-2 / FRP	DW-2	P-2 / FRP	DW-2	P-2 / FRP	DW-1	109-0	P-2	FRP up to 4'-0" A.F.
111	Hall	Conc.	VCT	VB	-	DW-1	P-1	DW-1	P-1	DW-1	P-1	DW-1	P-1	AGC	109-0	F	-
112	BOM Manager's Office	Conc.	VCT	VB	-	DW-1	P-1	DW-1	P-1	DW-1	P-1	DW-1	P-1	AGC	109-0	F	-
113	Warehouse Manager's Office	Conc.	VCT	VB	-	DW-1	P-1	DW-1	P-1	DW-1	P-1	DW-1	P-1	AGC	109-0	F	-
114	Display / Sales	Conc.	VCT	VB	-	DW-1	P-1	DW-1	P-1	DW-1	P-1	DW-1	P-1	AGC	109-0	F	-
115	Warehouse	Conc.	CS	-	-	Mtl.	-	Mtl.	-	Mtl.	-	Mtl.	-	ES	-	F	

Key to Finish Schedule

Mark	Product Description	Mfr. Specification
AGC	Acoustical Grid Ceiling	-
CO	Concrete	-
CS	Concrete Sealer	-
Cpt	Carpet	SHAW (on roll) Style #60364 Color: Absolut Blu #61405 4" Carpet Base bound with Velcron #675 blue binding tape
DW-1	⅝" Gyp. Bd.	-
DW-2	⅝" M.R. Gyp. Bd.	-
ES	Exposed Structure above	-
F	Factory Finish	-
FRP	Fiberglass Reinforced Panel	
P-1	Paint	ProMar 200 Eg-shel SW 7028 Incredible White
P-2	Paint	ProMar 200 SG Latex SW 7028 Incredible White
P-3	Paint	ProMar 200 SG Latex SW 7004 Snowbound
SV	Sheet Vinyl	Sheet Vinyl
VB	Vinyl Base	ROPPE #300 Black, ASTM Type: TS RF182 SBR Vulcanized Rubber 4" Rubber Wall Base, installed W/ Armstrong #S-725 Base Adhesive
VCT	Vinyl Composition Tile	ARMSTRONG Standard Excelon Tile, Color #51803 Pearl White Accent Band; #51910 Classic Black

THE DRAWING, SPECIFICATIONS AND OTHER DOCUMENTS PREPARED BY THE ARCHITECT FOR THIS PROJECT ARE INSTRUMENTS OF THE ARCHITECT'S SERVICE FOR USE SOLELY WITH RESPECT TO THIS PROJECT AND THE ARCHITECT SHALL BE DEEMED THE AUTHOR OF THESE DOCUMENTS AND SHALL RETAIN ALL COMMON LAW, STATUTORY AND OTHER RESERVED RIGHTS, INCLUDING THE COPYRIGHT.

AEC
design building concepts
29756 Desert Willow Blvd
Queen Creek, Arizona 85243
ph. 480.882.9833
fax. 480.445.9795
www.aecdesigns.com
email:brian@aecdesigns.com

Architecture Plus L.L.C.
GARDEN CITY · DODGE CITY · DENVER
ARCHITECTURE
PLANNING
INTERIORS
402 E. FULTON 620.276.2872
GARDEN CITY, KANSAS 67846
FAX 620.276.7679
archplus@architectureplus.net

date
Feb 2007
drawn by
Brian

REGISTERED ARCHITECT CERTIFICATE NO. 42046 DALE BLAINE DAVIS STATE OF ARIZONA

NATIONAL WATER WORKS
NORTH PHOENIX BRANCH
Parcel #209-03-104 A
2140 W Williams Drive
Phoenix, Arizona

job number
0658
title
Floor Plan
Room Finish Schedule
Wall Details
s.f. 10500
sheet number
A2.1

C:\AEC Designs\2006\0658 HD Supply\City Comments 6-04-07\A2.1.dwg, 5/4/2007 8:57:37 AM