LIGHTING FIXTURE SCHEDULE

NO.	MFR/CATALOG NO.	LAMPS	REMARKS / MOUNTING / VOLTS
A	COLUMBIA # ZPT-24-2-28-G-EB	2-F028 T5	RECESSED TROFFER INDIRECT 2x4 120V
AE	COLUMBIA # ZPT-24-2-28-G-EB -EL	2-F028 T5	RECESSED TROFFER WITH 1 LAMP EMERG BATT PACK. 120V
B	COLUMBIA # ZPT-22-2-24-G-EB	2-F024 T5	RECESSED TROFFER INDIRECT 2x2 120V
C	PRESCOLITE # CFR8|3EB-ST492A	2-13 TWIN	RECESSED FLUORESCENT DOWNLIGHT 120V
CE	PRESCOLITE # CFR8|3EB-ST492A EL	2-13 TWIN	RECESSED FLUORESCENT DOWNLIGHT WITH 1 LAMP EMERG BATTERY PACK 120V
D1	$150.00 MATERIAL ALLOWANCE. INSTALL BY ELEC.	2-9W MAX	SELECTED BY TENANT. WALL SCONCE. VERFY LOCATION WITH TENANT 120V
D2	$150.00 MATERIAL ALLOWANCE. INSTALL BY ELEC.	2-9W MAX	SELECTED BY TENANT. WALL SCONCE. VERFY LOCATION WITH TENANT 120V
D3	$150.00 MATERIAL ALLOWANCE. INSTALL BY ELEC.	2-9W MAX	SELECTED BY TENANT. WALL ABOVE MIRROR. 120V
D4	$150.00 MATERIAL ALLOWANCE. INSTALL BY ELEC.	2-9W MAX	SELECTED BY TENANT. WALL SCONCE. VERFY LOCATION WITH TENANT
D3	SYSTEMALUX # 0850-L-FL18	1-18W G24q2 QUAD	RECESSED FLUORESCENT DOWNLIGHT WITH 1 LAMP 120V
D4	DM LIGHTING # 5346	1-26 PLC	SURFACE CEILING STAINLESS GLOBE 120V
E	COLUMBIA # UC-36-125-EB8	1-F025 T8	UNDER CABINET. 120V
E2	COLUMBIA # UC-24-11T-EB8	1-F011 T8	UNDER CABINET 120V
F	COLUMBIA # STB-24-232-F-FS -A12-EB8	2-F032 GW	RECESSED FLUORESCENT FLANGED TROFFER 120V
EM	DUALLITE EF11-ZD OFF WHITE	WITH FIXTURE	REMOTE HEAD AND CANOPY FOR EMERG EGRESS EXTERIOR LTG.
EMI	DUALLITE JSC18-1 W/O HEADS	NO HEADS	REMOTE EMERGENCY BATTERY ABVE ACCESSIBLE CEILING SPACE WITH INDICATOR LTS FLUSH W/ CEIL.
	DUALLITE # LECSGXNE	AS REQUIRED	THE EXACT LOCATION AND ORIENTATION TO BE VERIFIED WITH ARCHITECT. THE MUNICIPAL FIELD INSPECTOR IS TO APPROVE FINAL LOCATIONS AND QUANTITY OF LIGHTED EXIT SIGNS AND BATTERY UNITS.

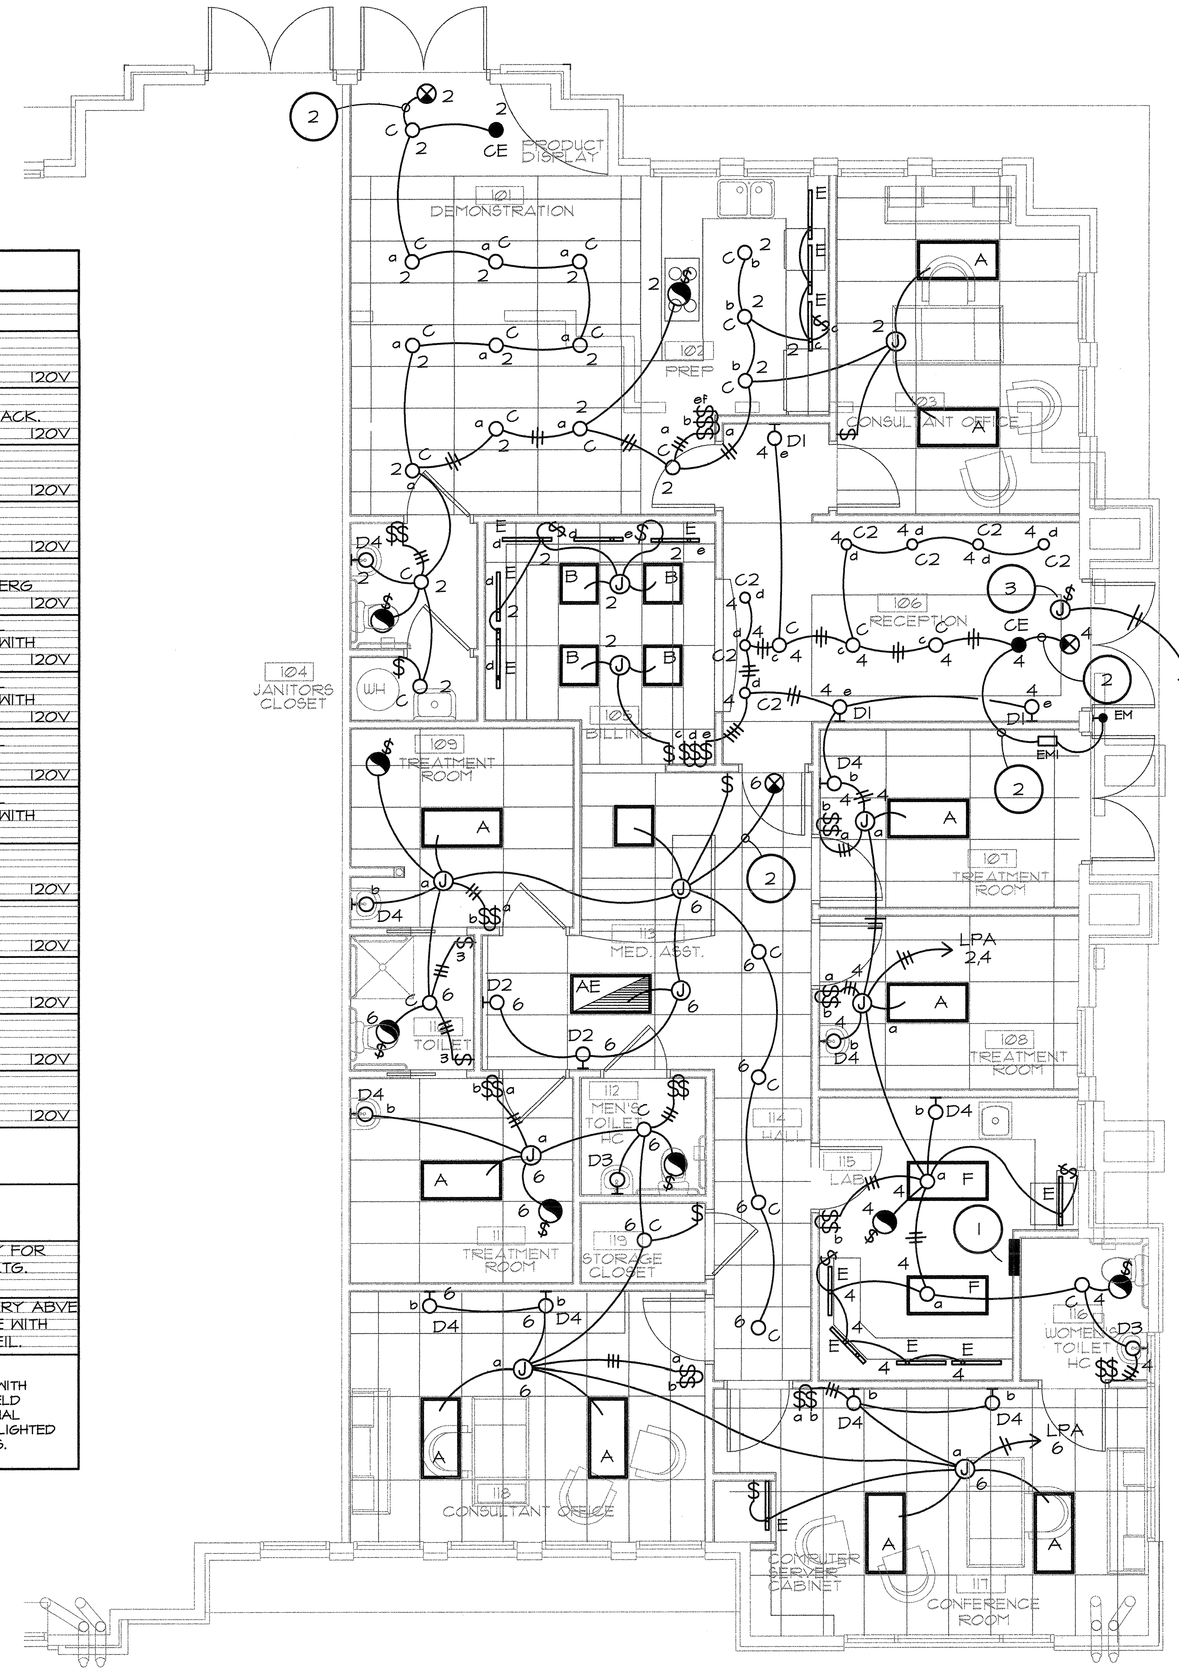

LIGHTING PLAN

SCALE: 1/8" = 1'-0"

1 revised floor plan

KEYNOTES:

1. NEW PANEL 'LPA'. VERIFY LOCATION.
2. CONNECT TO UNSWITCHED AREA LIGHTING CIRCUIT.
3. EXISTING J BOX ABOVE CEILING FOR TENANT SIGN. PROVIDE CONNECTION AND DISCONNECTING MEANS AS REQUIRED.

ALL DESIGNS, PLANS, DRAWINGS, AND SPECIFICATIONS ARE THE PROPERTY OF MP+E INC. AS INSTRUMENTS OF SERVICE AND MAY NOT BE USED OR REPRODUCED FOR ANY PURPOSE WITHOUT THE WRITTEN CONSENT OF MP+E, INC. CONSULTING CONGINEERS

1 3-21-06 owner changes

MP+E Inc. Consulting Engineers
1505 West University Tempe, Az. 85281
Suite #111 (480) 921-2977
06004

SHEET TITLE:

FILE NAME:

REVISIONS

1	12/8/05 PERMIT SUBMITTAL
2	03/15/06 city comments
3	
4	
5	
6	
7	
8	
9	

CALVIN BRYANT LUXURY HOMES HEREBY EXPRESSLY RESERVES ITS COMMON LAW COPYRIGHT AND OTHER PROPERTY RIGHTS IN THESE CONSTRUCTION DOCUMENTS. THESE DOCUMENTS AND ALL INFORMATION CONTAINED THEREIN ARE CALVIN BRYANT LUXURY HOMES AND SHALL NOT BE COPIED OR REPRODUCED IN ANY FORM OR MANNER WHATSOEVER NOR ARE THEY TO BE ASSIGNED TO ANY THIRD PARTY, WITHOUT FIRST OBTAINING THE EXPRESS WRITTEN PERMISSION AND CONSENT OF CALVIN BRYANT LUXURY HOMES.

REGISTERED PROFESSIONAL ENGINEER (ELECTRICAL) 19617 H. R. SELBY ARIZONA, U.S.A. 3-21-06

HEALTH'S ESSENCE, INC.

BUILDING 1 SUITE 110
9817 N. 95TH STREET
SCOTTSDALE, ARIZONA 85258

DATE: 12-01-2005
JOB NO.:
DRAWN BY:
CHECKED BY:
SCALE:
SHEET NUMBER: E-1
OF SHEETS